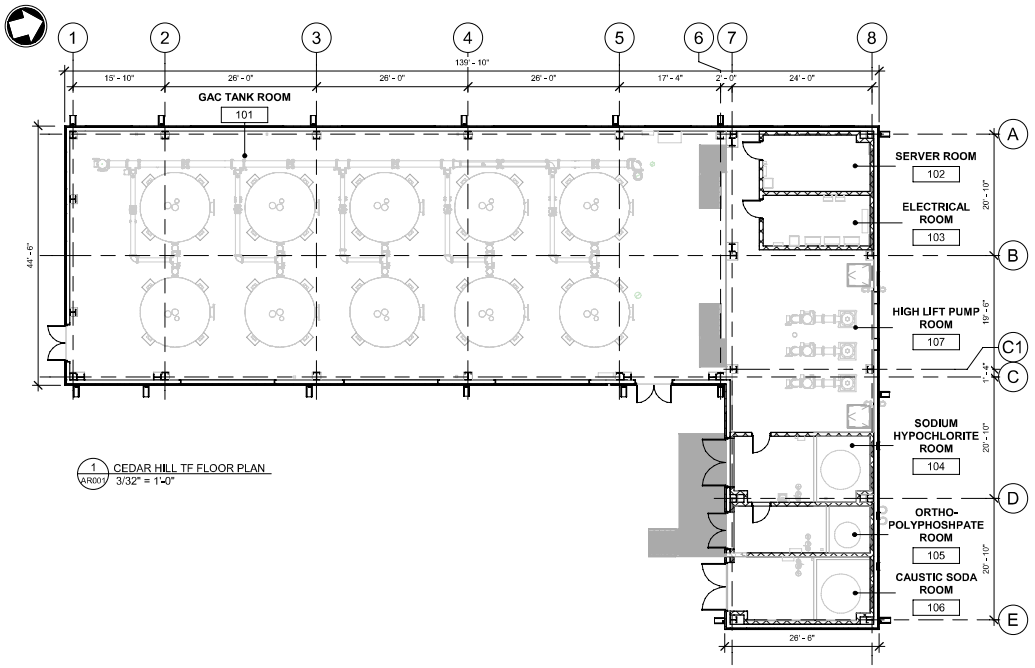

1 AR001 CEDAR HILL TF FLOOR PLAN
3/32" = 1'-0"

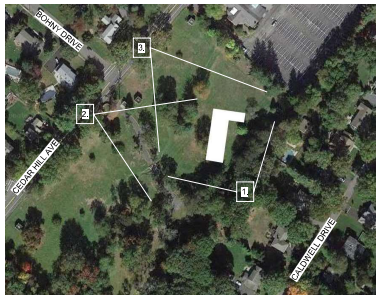

© Mott MacDonald

This document is issued for the party which commissioned it and for specific purposes connected with the captioned project only. It should not be relied upon by any other party or used for any other purpose.
We accept no responsibility for the consequences of this document being relied upon by any other party, or being used for any other purpose, or containing any error or omission which is due to an error or omission in data supplied to us by other parties.

NOT FOR CONSTRUCTION

MOTT MACDONALD

111 Wood Avenue
Suite 500
Iselin, New Jersey 08830-1005
United States

Certificate No. 24GA28016600

T- + 973-397-3400
F- + 973-376-1072
www.mottmacamericas.com

Client
RIDGEWOOD WATER
131 NORTH MAPLE AVENUE
RIDGEWOOD, NJ 07450

Rev	Date	Drawn	Description	Chk'd	App'd

ANTHONY F. PEDRO
Professional Engineer Lic. NO. GE37905

STATE OF NEW JERSEY
No. 24GE037905
PROFESSIONAL ENGINEER

Designed			Eng check		
Drawn			Coordination		
Dwg check			Approved		
Scale	Status	Rev	Security		
			STD		

Project Number	B/O	Total	Drawing Number
507102802	8	10	AR001

Title
RIDGEWOOD WATER PFAS TREATMET FACILITIES
ARCHITECTURAL
CEDAR HILL TF
PLAN AND RENDERINGS

C:\Users\wcp72313\OneDrive - Mott MacDonald\Documents\507102802-MMD-06-CEDR-Architectural-Central-RVT2019-MD-P_NAJ88540.rvt

9/2/2022 6:29:13 PM