Dimitrakiou Residence

802 Albermarle Street · Wyckoff · New Jersey

Conceptual Landscape Plan

Designer: David C. Beasley III

Date: 01/04/21

Scale: 1/10" = 1'-0"
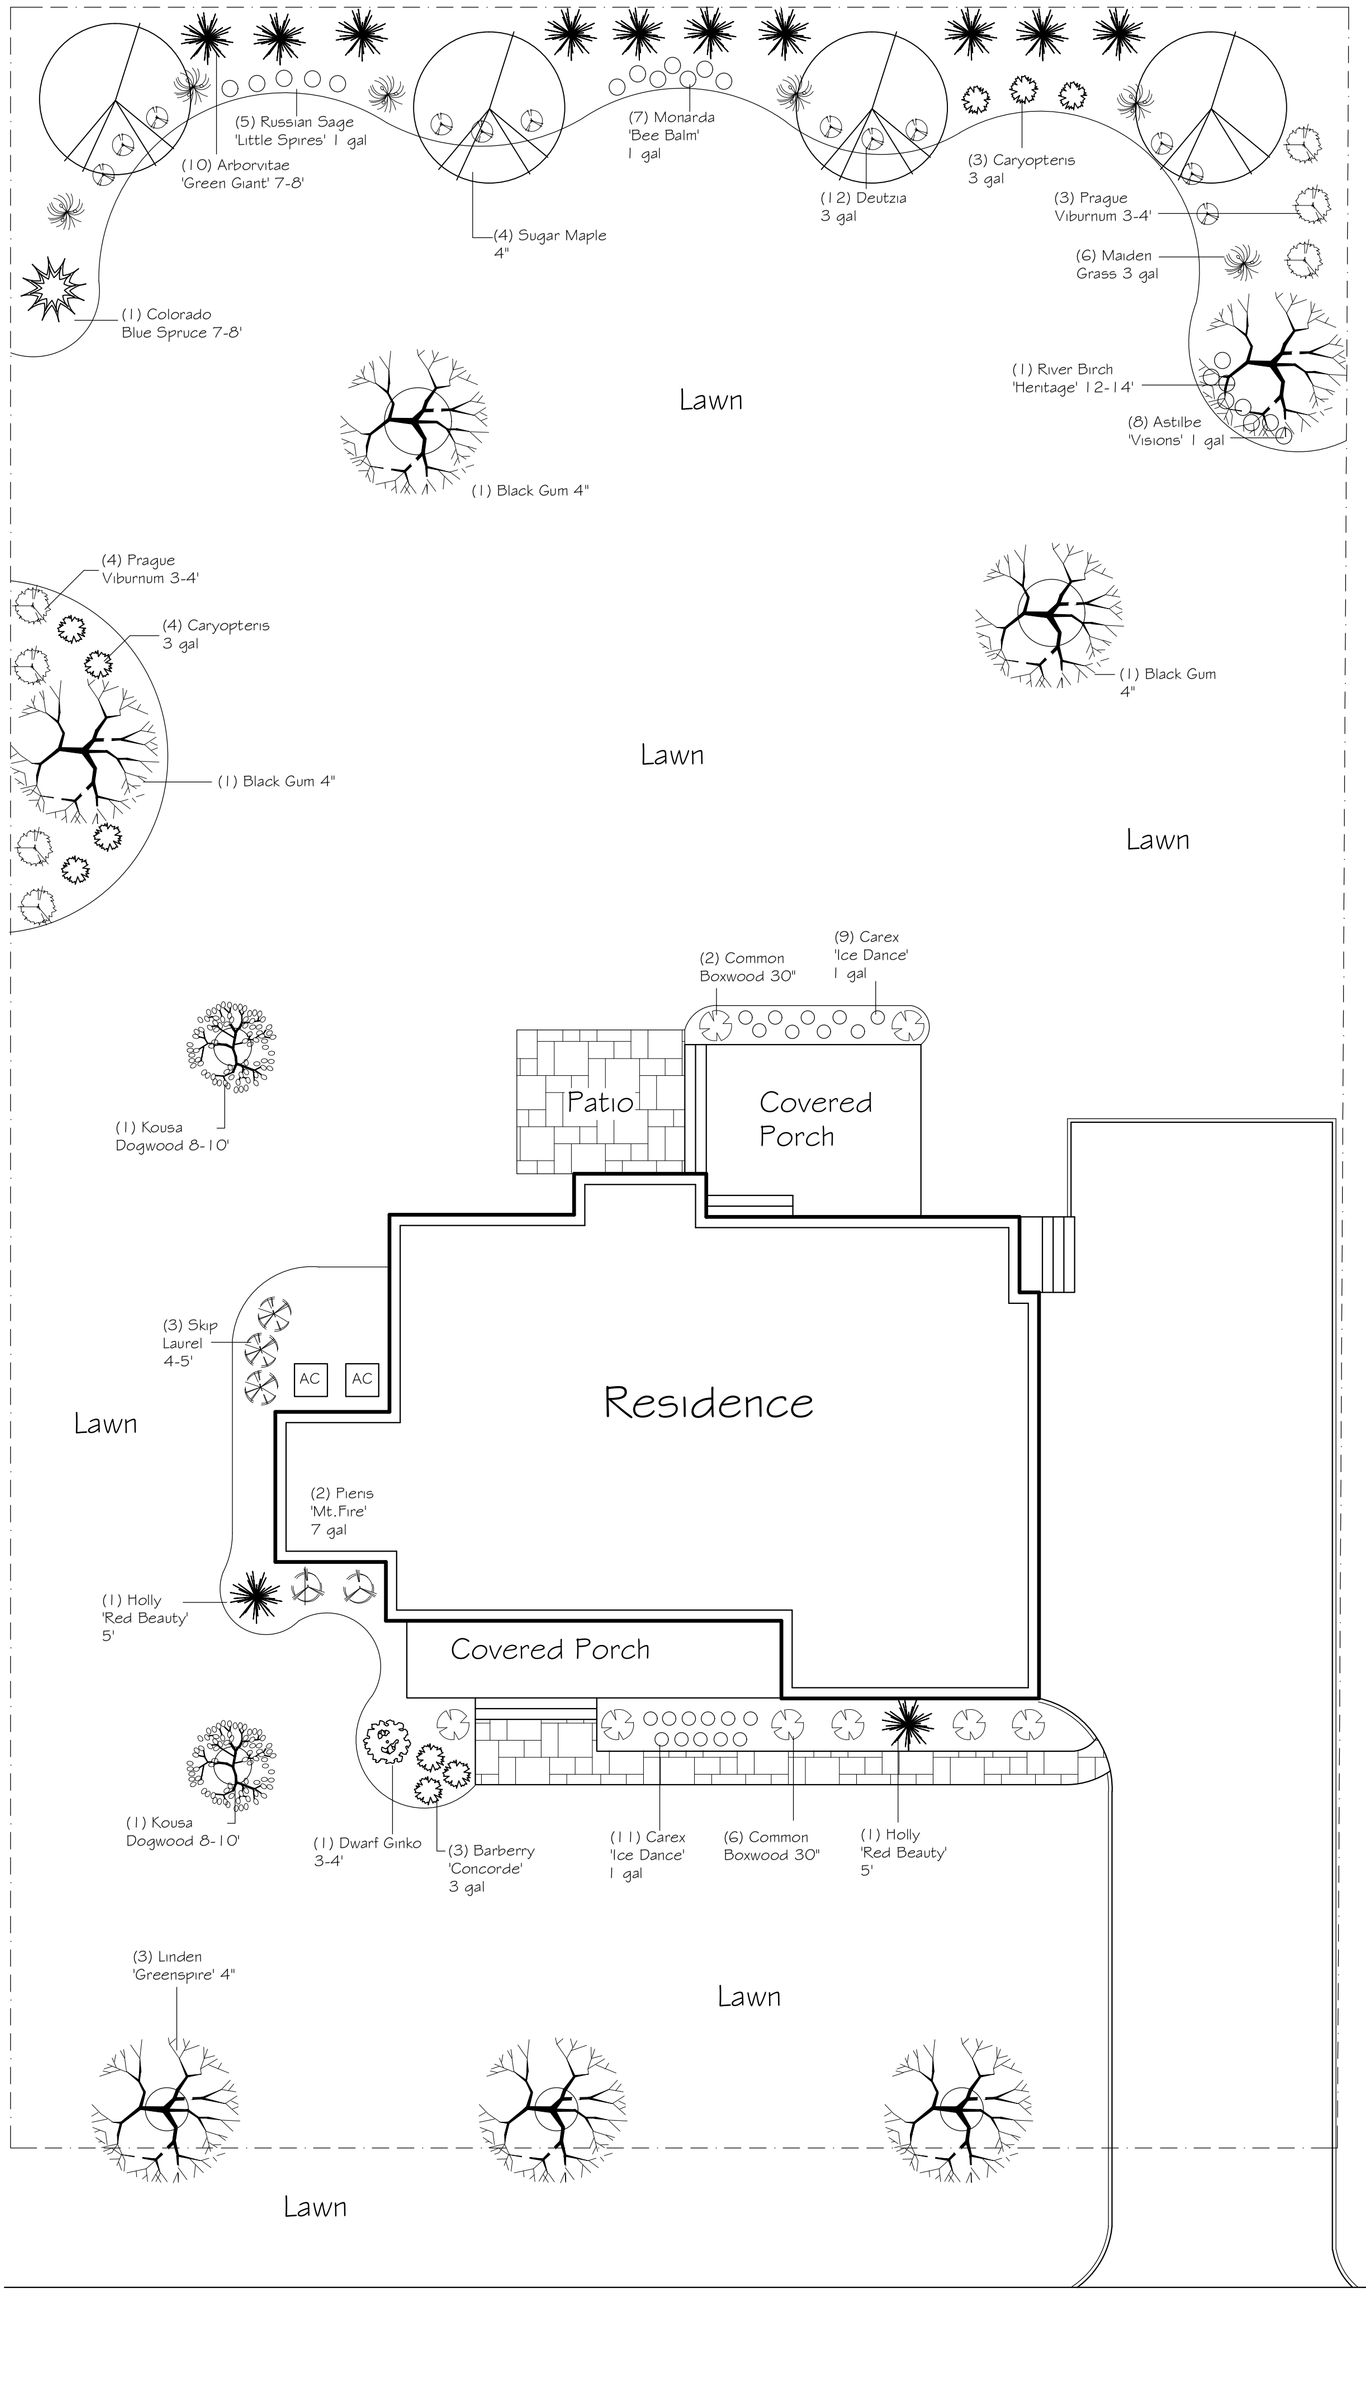
BORST
LANDSCAPE & DESIGN
260 West Crescent Avenue Suite 1 Allendale NJ 07401
Ph 201.785.9400 Fax 201.785.9250 www.borstlandscape.com