LEGEND / SYMBOLS

- EXISTING WALL TO REMAIN
- EXISTING WALL TO BE REMOVED
- NEW WALL
- EXISTING DOOR & FRAME TO REMAIN
- EXIST. DOOR & FRAME TO BE REMOVED
- NEW DOOR

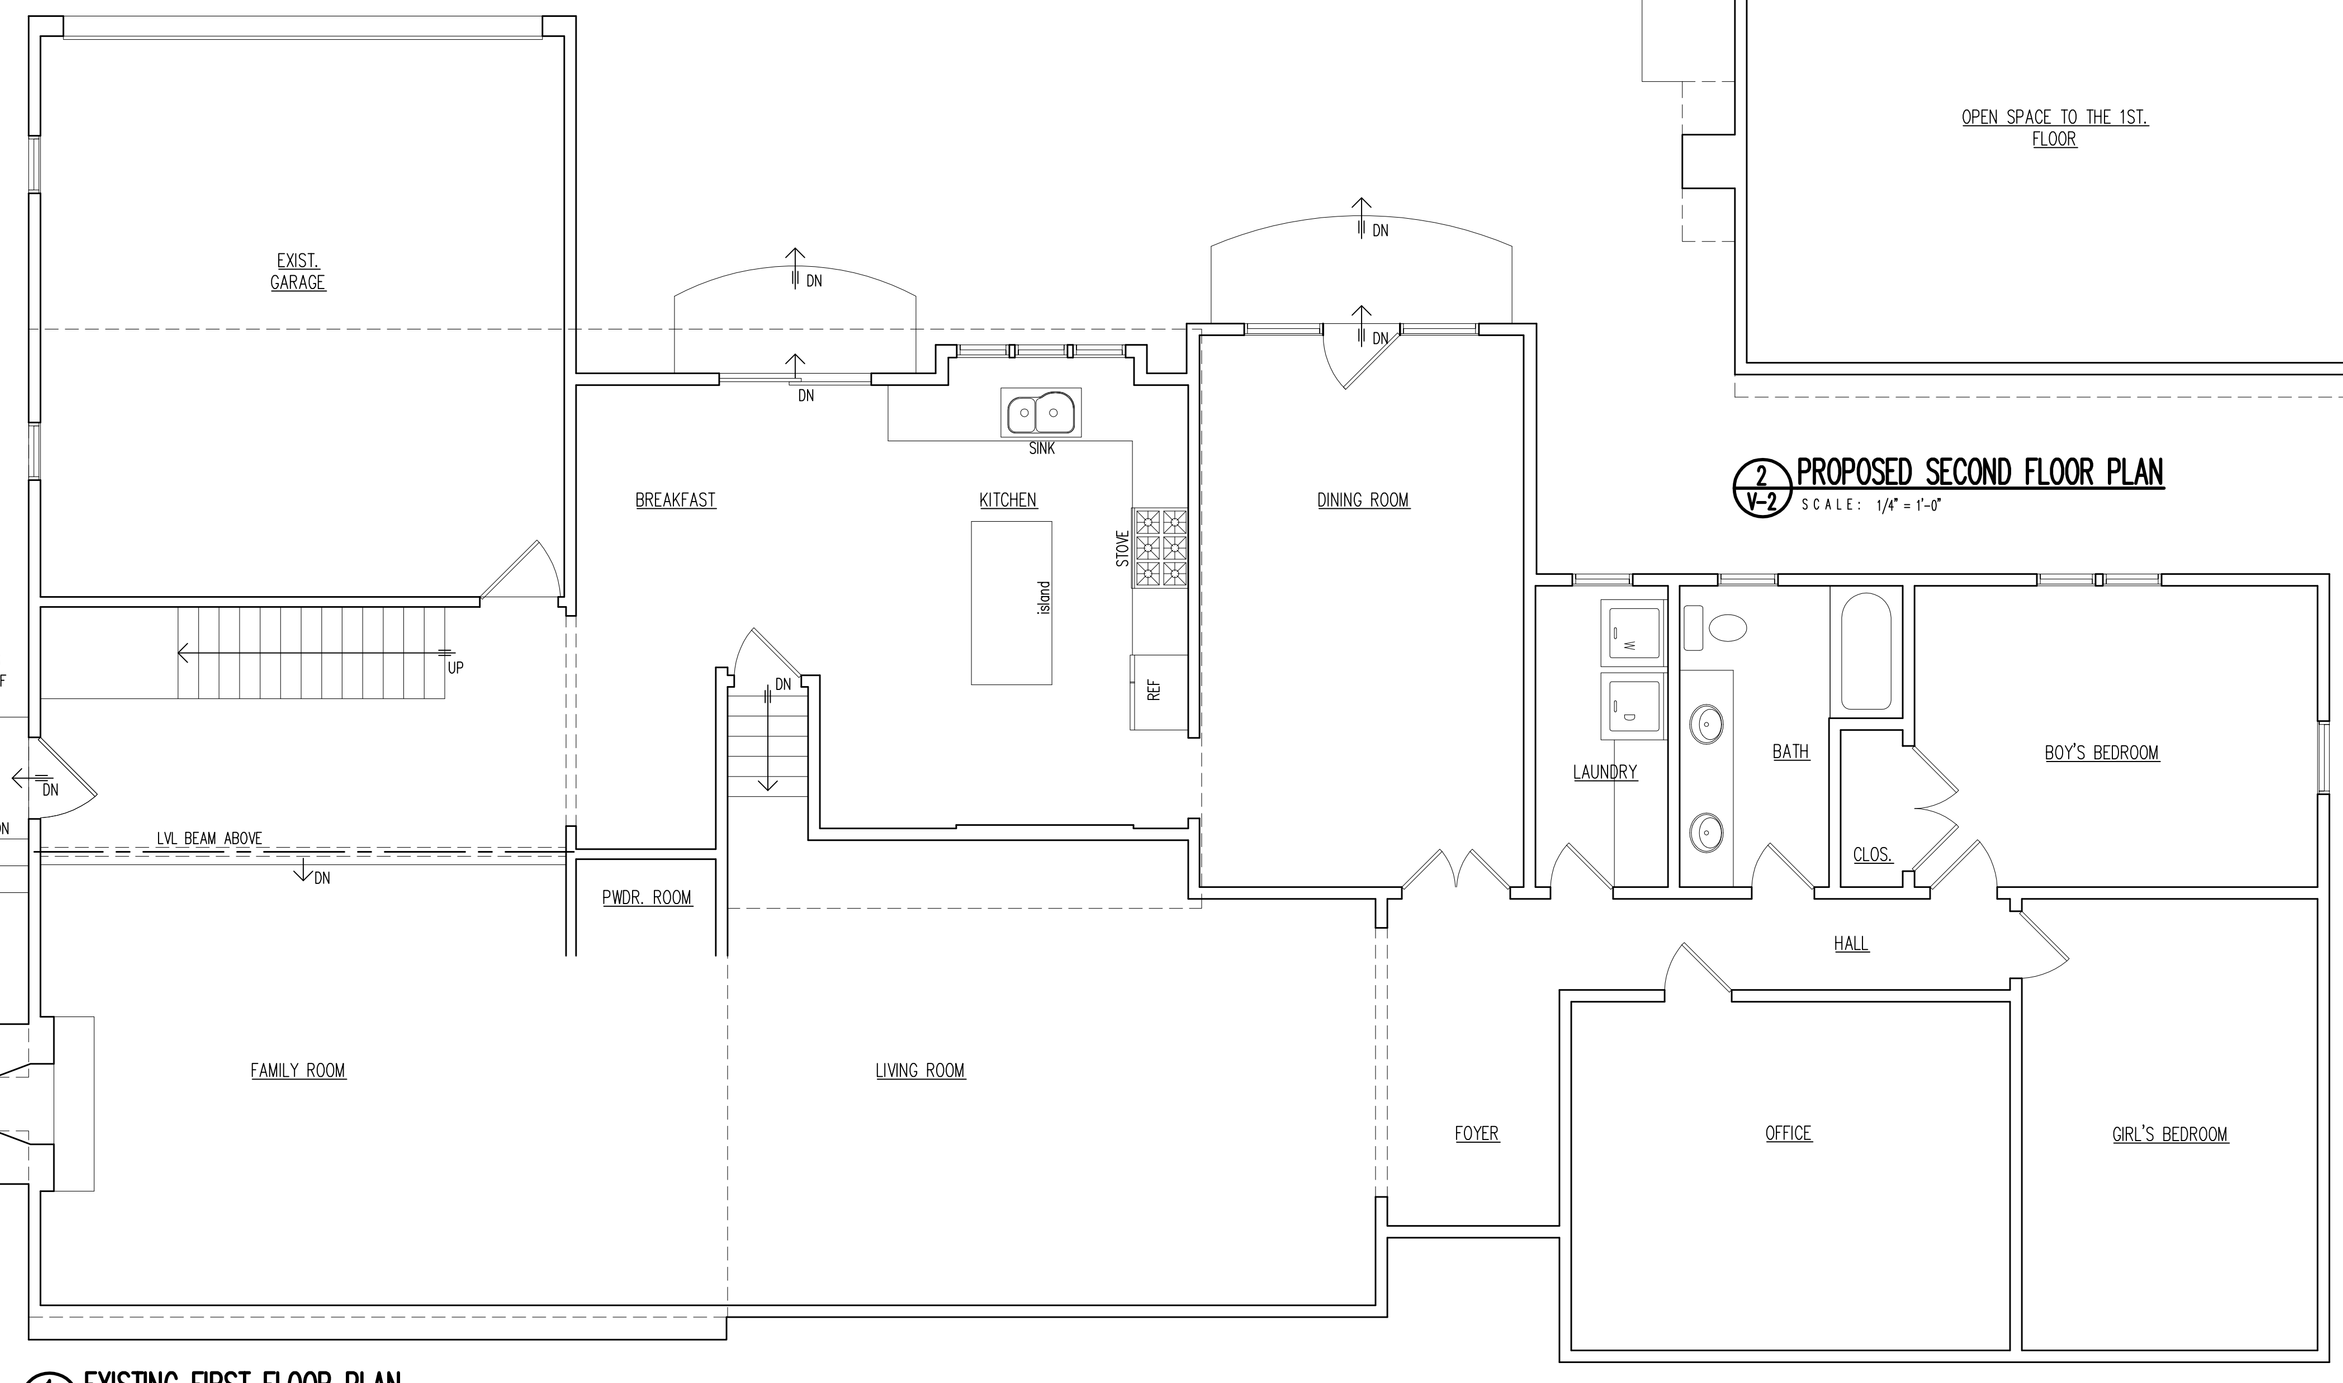

1 V-2 EXISTING FIRST FLOOR PLAN
SCALE: 1/4" = 1'-0"

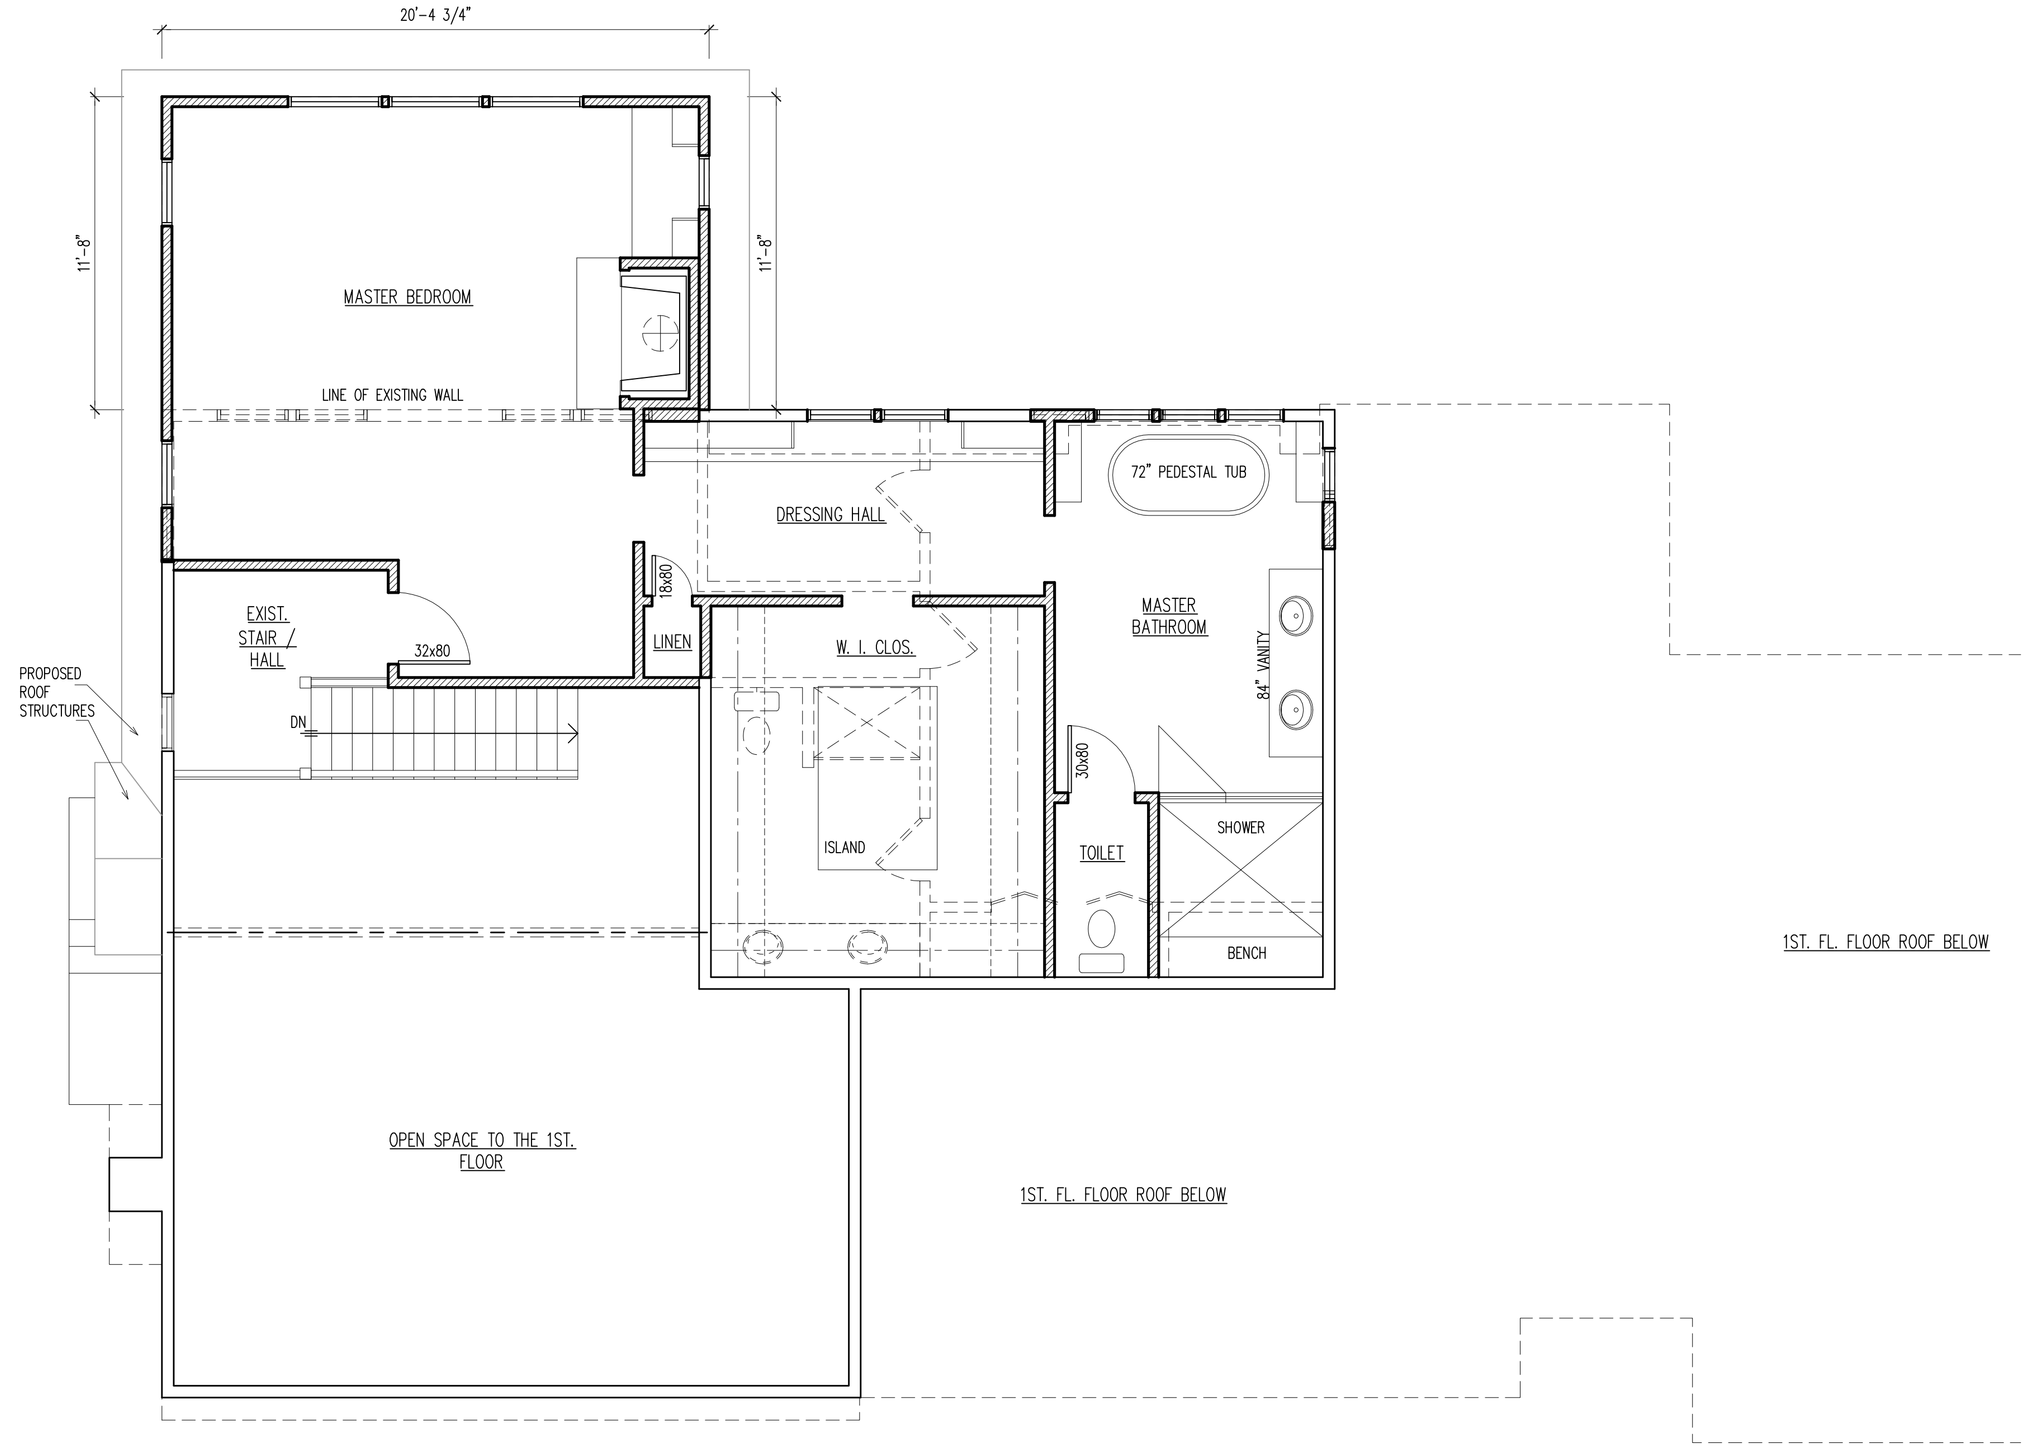

2 V-2 PROPOSED SECOND FLOOR PLAN
SCALE: 1/4" = 1'-0"

6-7-2021 ISSUED FOR VARIANCE
3-16-2021 ISSUED FOR VARIANCE
DATE ISSUE

R D S ARCHITECTS
ROGER SCHLICHT ARCHITECT
56 Walthery Avenue, Ridgewood, New Jersey 07450
2 0 1 . 4 4 7 . 1 9 6 2

Roger D. Schlicht
NJ. Licence No. 09576

JONES RESIDENCE

385 Frances Place,

Wyckoff, N.J.

DATE: 3-16-2021
SCALE: AS NOTED

FIRST & SECOND FLOOR PLANS

V-2